FilmL.A., Inc.
6255 W Sunset Blvd, 12th Floor
Hollywood, CA 90028
t: (213)977-8600 - f: (213)977-8601
www.filmla.com

Summary Information

Permit No: S00078518-A **Type of Permit:** STILL **Release Date:** 05/01/2014

Production Company FIRST SHOT PRODUCTIONS

Insured Company Name FIRST SHOT PRODUCTIONS

Contact Phone No. 1 310 914 4524
Contact Phone No. 2 310-806-4901
Fax
Address 8581 SANTA MONICA BLVD., #460 WEST HOLLYWOOD, California 90069

Production Title LEXUS MAY

Type of Production Still Photo

Producer Shotsie Kramer

Director Davis Factor

1st AD NA NA

Production Manager Shotsie Kramer

FilmL.A. Coordinator Tim Overbeck

Location Manager Shotsie Kramer
Primary Phone Mobile - 310.804.4779
Secondary Phone

Location Assistant Britney Koutz
Primary Phone Mobile - 661.803.3328
Secondary Phone

Fees

FILMLA FILM PERMIT RIDER FEE $100.00

Total Permit Fee $100.00

Number of Locations 1

NOT A PERMIT

FilmL.A., Inc.
6255 W Sunset Blvd, 12th Floor
Hollywood, CA 90028
t: (213)977-8600 - f: (213)977-8601
www.filmla.com

Summary Information — Location

Location 1 of 1

Permit Number	S00078518-A	**Location Manager**	Shotsie Kramer
Production Company	FIRST SHOT PRODUCTIONS	Primary Phone	Mobile - 310.804.4779
Insured Company	FIRST SHOT PRODUCTIONS	Secondary Phone	
Production Title	LEXUS MAY		

Location Address 400 W Washington Blvd, Los Angeles, CA, 90015

Location Name L.A. TRADE TECH

Location Type School

Film Dates 5/2/2014 - 5/2/2014 05:00 - 22:00 1 day

Open or Closed to the Public Open

Generic Conditions
Must Maintain 5' Clearance on Sidewalks/Walkways
Must maintain local/emergency access
No interference with merchant activity.
No stopping and setting up in residential areas before 7am or after 10pm without prior approval
No stopping or setting up in front of merchants or residents without prior approval
Number of uniformed officers listed on the permit is a minimum requirement. Permittee remains responsible for deploying a sufficient number of uniformed officers to provide traffic and crowd control to ensure the safety of the film crew and the public.
Traffic control must be done in accordance w/MUTCD
Traffic Officers Required
Uniformed officers shall have a copy of the film permit in their possession and are required to confirm that all traffic control signage devices are in place.

Please see attached documents
78518_WS_GRAND_21ST_23RD ST_ WS (1).pdf
78518_WS_C1_GRAND_21ST_23RD ST_ WS (1).pdf

Equipment on Location

Type	Quantity
Cast/Crew vehicles	20
Cube Trucks	1
Generator	1
Motor Homes	1

Personnel on Location

Type	Quantity
Cast	2
Crew	18
Off-Duty/Retired LAPD Officer(s)	2

Filming Activities Camera on sticks; Exterior models against scenery; Handheld equipment; Interior models against scenery; Portable lighting; putt putt generator; Parking trucks in red zone (May not block fire hydrants);

Jurisdiction **Political:** Los Angeles City - Council District 09 **Police:** Los Angeles Police Department **Fire:** Los Angeles City

Thomas Guide **Page:** 634 **Grid:** D6

Coordinator Note
RIDER A -
* CHANGES CLOSURE TIME
* COLLECTS RIDER FEE

Parking

Base Camp
Location Type : Filming Location
Parking Notes

Crew Parking
Location Type : Filming Location

NOT A PERMIT

Permit #S00078518-A

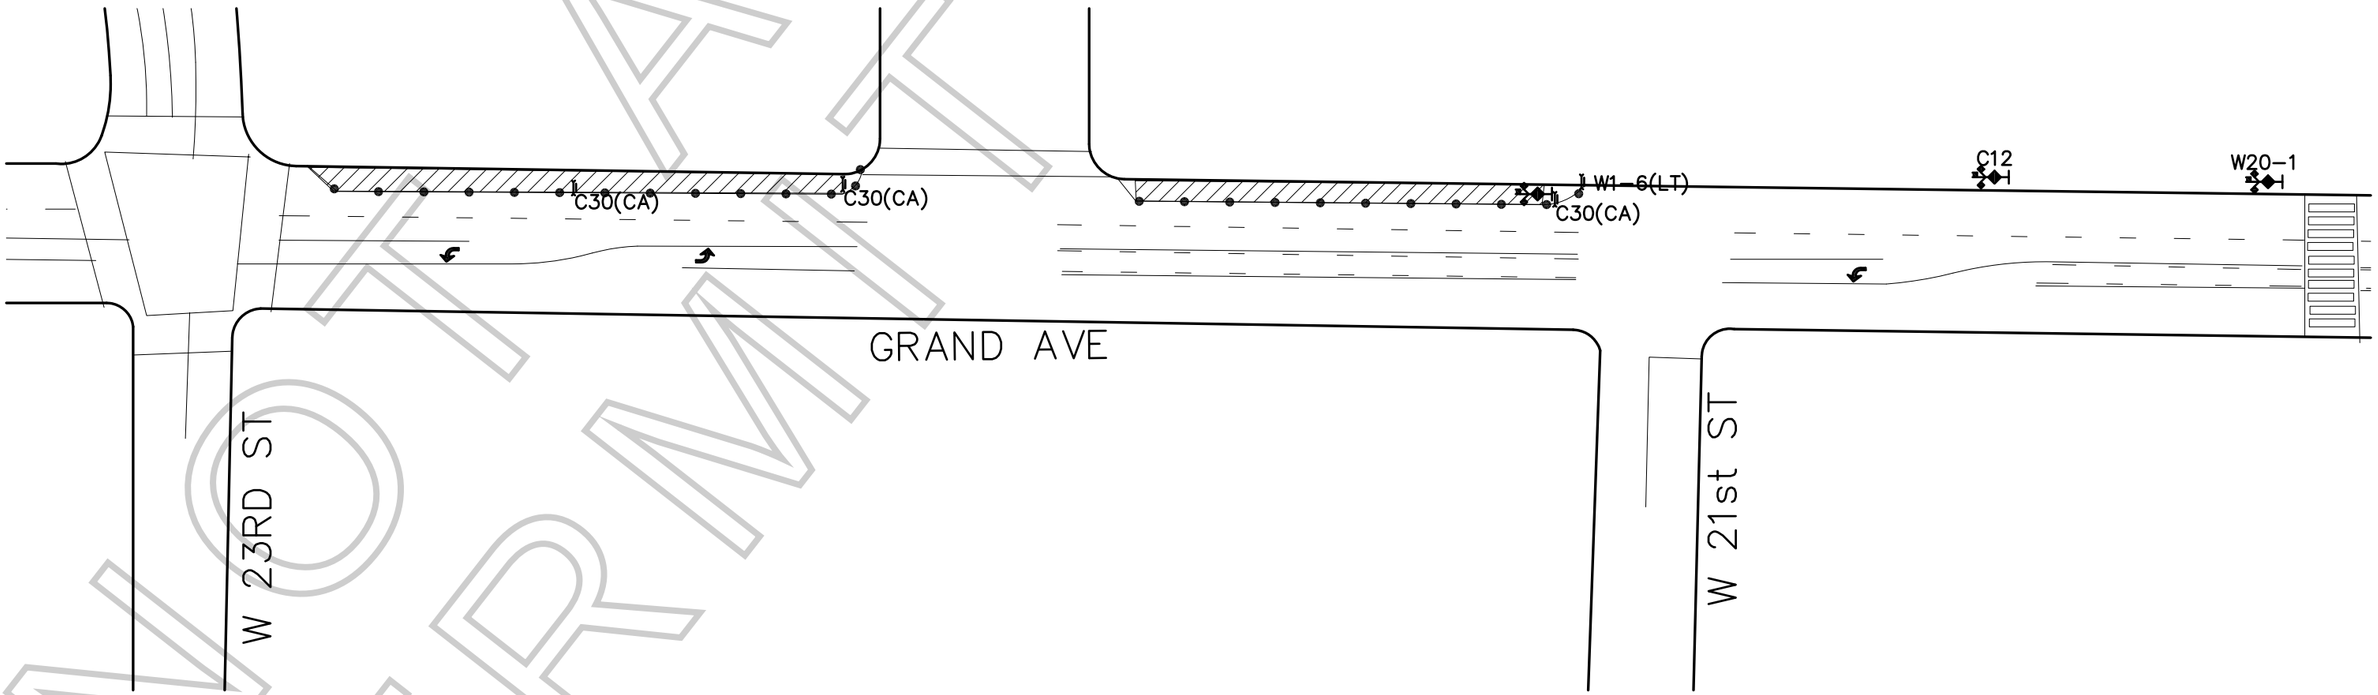

NOT A PERMIT

LEGEND:

- ADVANCE WARNING SIGN
- SIGN ON TYPE I BARRICADE
- TRAFFIC CONE 28" (REFLECTIVE)
- CLOSURE/WORK AREA

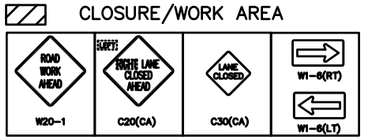

FILM LA COORDINATOR: TIM OVERBECK
FILM LA PERMIT # S-78518

CLOSURE INFO:

W/S CURB LANE GRAND AVE
FROM W 21ST ST-W 23RD ST
5/2, 0700-2200

FIRST
"LEXUS"
LOCATIONS CONTACT:
STEWART CARRICO 323.260.4777(4PPS)

TCP DRAWN BY:
ISMAEL RODRIGUEZ
PACIFIC TRAFFIC CONTROL, INC.
323.981.0600 PH.
LIC # 944488

GENERAL NOTES:

1. ALL SIGNING, STRIPING, AND TRAFFIC CONTROL DEVICES SHALL CONFORM TO THE CURRENT STATE OF CALIFORNIA DEPARTMENT OF TRANSPORTATION (CALTRANS) STANDARD PLANS AND STANDARD SPECIFICATIONS, CALIFORNIA M.U.T.C.D., AND ANY ADDENDUMS THERTO, AND AS SHOWN ON THESE PLANS.
2. THERE SHALL BE NO INTERFERENCE WITH TRAFFIC SIGNALS OR CROSSWALKS.
3. CONES SHALL BE 28" MINIMUM HEIGHT AND SHALL HAVE REFLECTORIZED SLEEVES FOR NIGHT WORK.
4. POLICE SHALL DIRECT TRAFFIC AS NECESSARY.

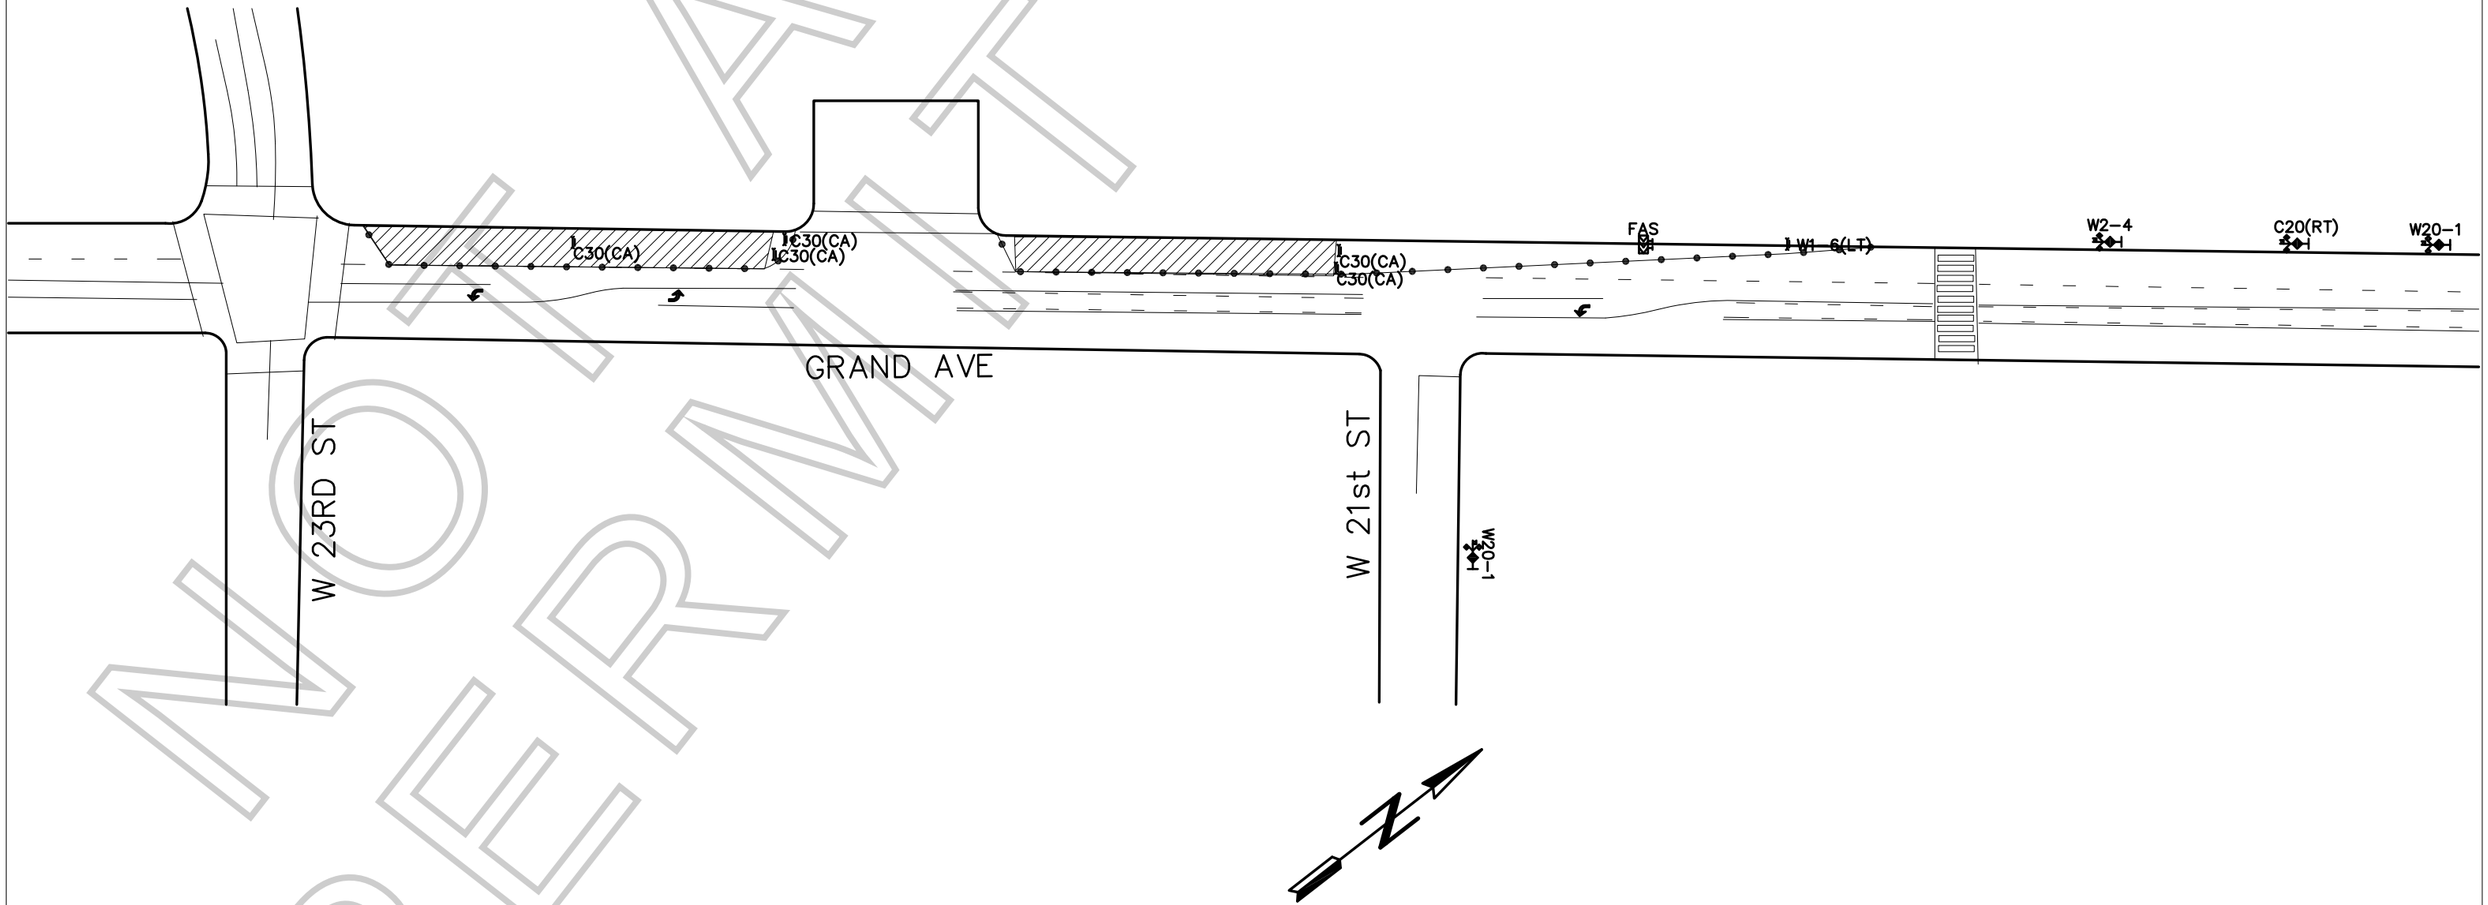

NOT A PERMIT

LEGEND:

- ADVANCE WARNING SIGN
- SIGN ON TYPE I BARRICADE
- TRAFFIC CONE 28" (REFLECTIVE)
- CLOSURE/WORK AREA

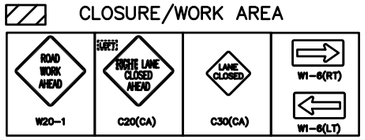

FILM LA COORDINATOR: TIM OVERBECK
FILM LA PERMIT # S-78518

CLOSURE INFO:
W/S CURB LANE GRAND AVE
FROM W 21ST ST-W 23RD ST

5/2, 0600-1500

FIRST
"LEXUS"
LOCATIONS CONTACT:
STEWART CARRICO 323.260.4777(4PPS)

TCP DRAWN BY:
ISMAEL RODRIGUEZ
PACIFIC TRAFFIC CONTROL, INC.
323.981.0600 PH.
LIC # 944488

GENERAL NOTES:

1. ALL SIGNING, STRIPING, AND TRAFFIC CONTROL DEVICES SHALL CONFORM TO THE CURRENT STATE OF CALIFORNIA DEPARTMENT OF TRANSPORTATION (CALTRANS) STANDARD PLANS AND STANDARD SPECIFICATIONS, CALIFORNIA M.U.T.C.D., AND ANY ADDENDUMS THERTO, AND AS SHOWN ON THESE PLANS.
2. THERE SHALL BE NO INTERFERENCE WITH TRAFFIC SIGNALS OR CROSSWALKS.
3. CONES SHALL BE 28" MINIMUM HEIGHT AND SHALL HAVE REFLECTORIZED SLEEVES FOR NIGHT WORK.
4. POLICE SHALL DIRECT TRAFFIC AS NECESSARY.